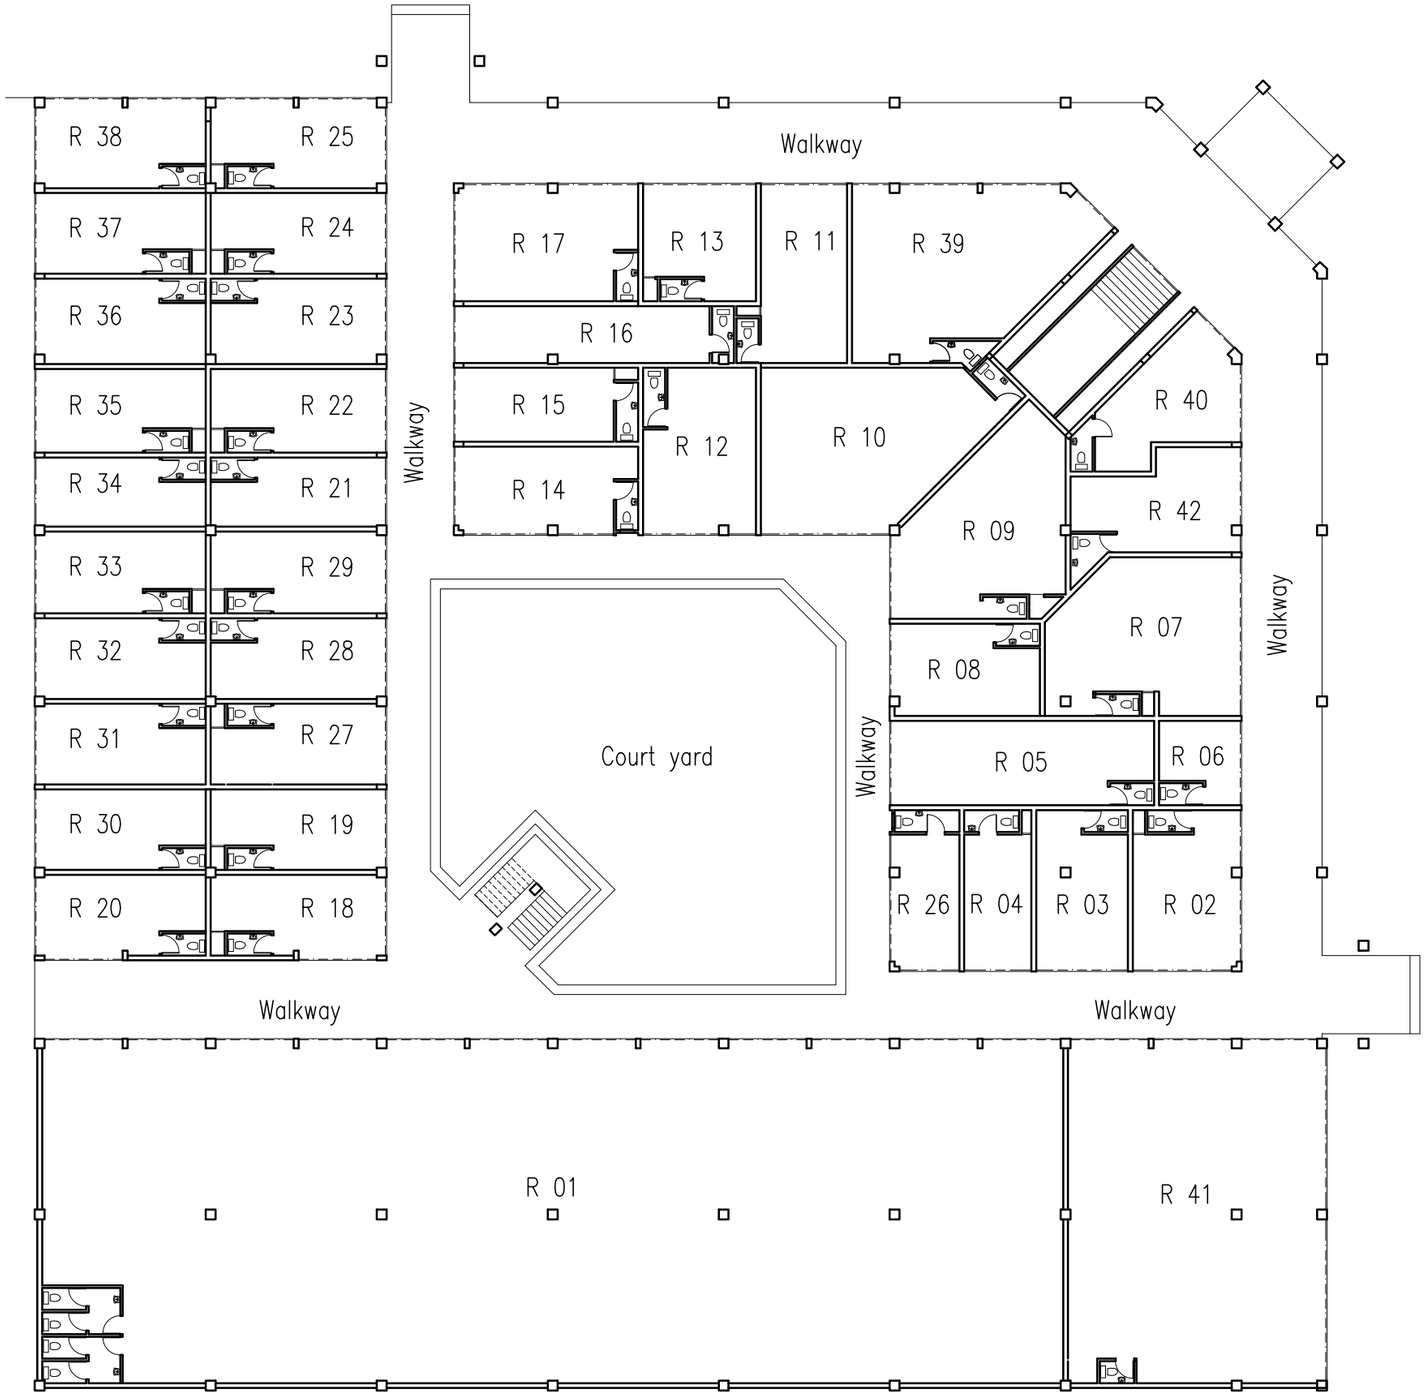

Ground floor plan

Scale :– 1 : 250

Issues			
Date.	Index.	Description	Issue to.

Revisions		
Date.	Index.	Description

Notes

Project.

Commercial Centre at La Tour Koenig

Drawing.

Ground floor plan

National Housing Development Company LTD

4th & 5th Floors – Royal Complex
Saint Ignace Street – Rose Hill
Tel. (230) 403 7333
Fax (230) 465 0400
Email : nhdcom@intnet.mu
web site : www.nhdcmauritius.com

Drawn by.	Checked by.
R.D.	S.R.
Scale.	Date.
1 : 250	Mar. 16
Dwg. No.	Sheet No.
CCLTK/95	S01

Rev.	Date.			
	Index.			